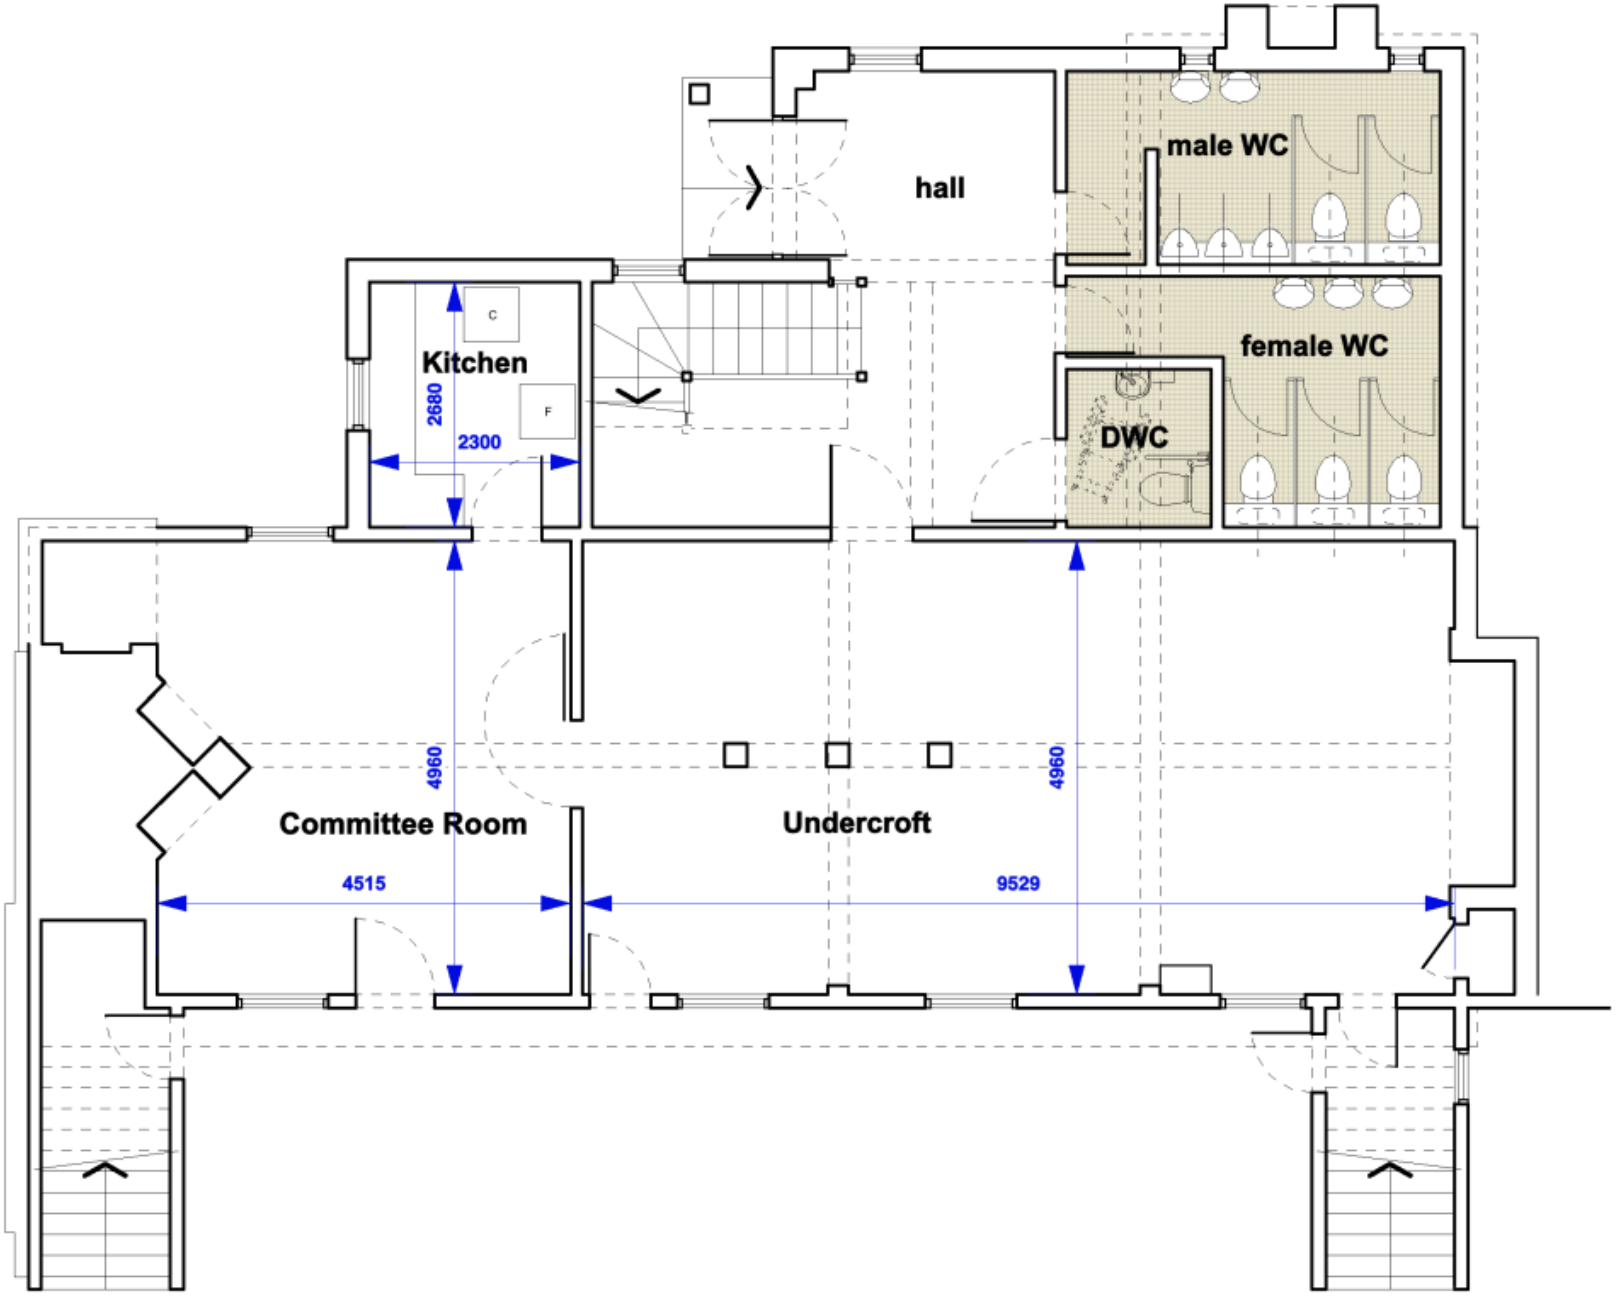
hall
male WC
female WC
DWC
Kitchen
C
F
2680
2300
4960
4960
Committee Room
Undercroft
4515
9529